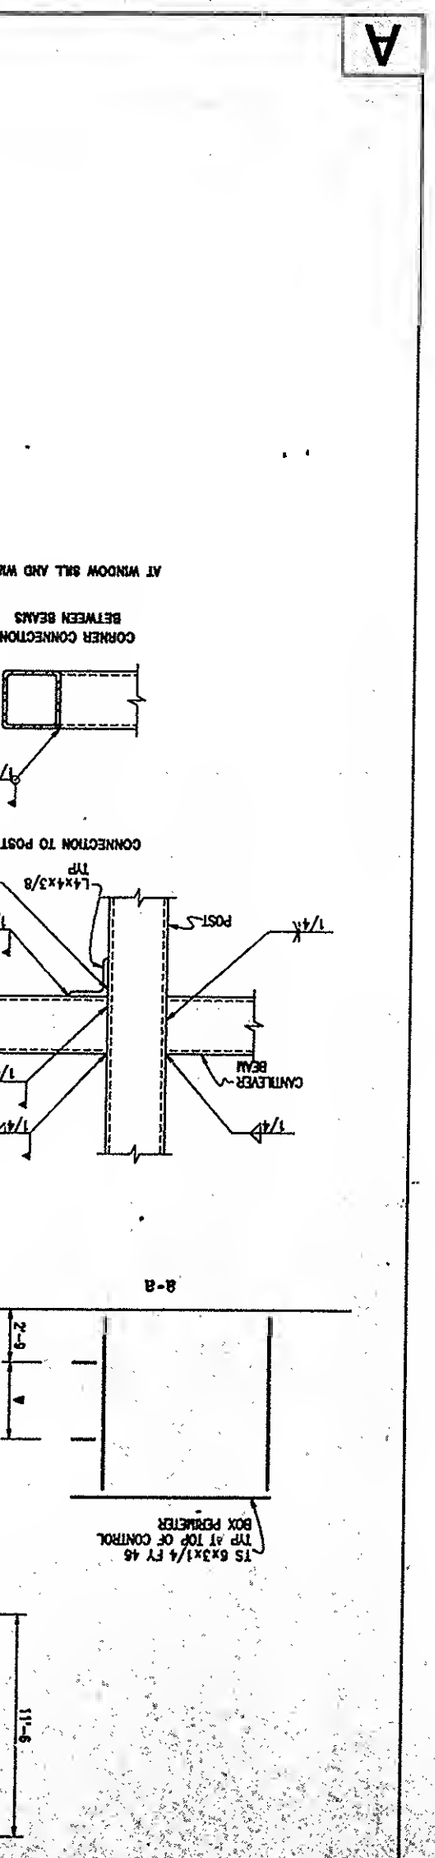
A
AT WINDOW SILL AND WI
CORNER CONNECTION
BETWEEN BEAMS
CONNECTION TO POST
L4x4x3/8
TYP
POST
1/4
CANTILEVER
BEAM
1/4
1/4
1/4
8-8
2'-6
4'
TS 6x3x1/4 FY 46
TYP AT TOP OF CONTROL
BOX PERIMETER
11'-6